GENERAL ARRANGEMENT OF ISPS, 15 MLD, (SHEET 01 OF 02)

TITLE:

DWG NO

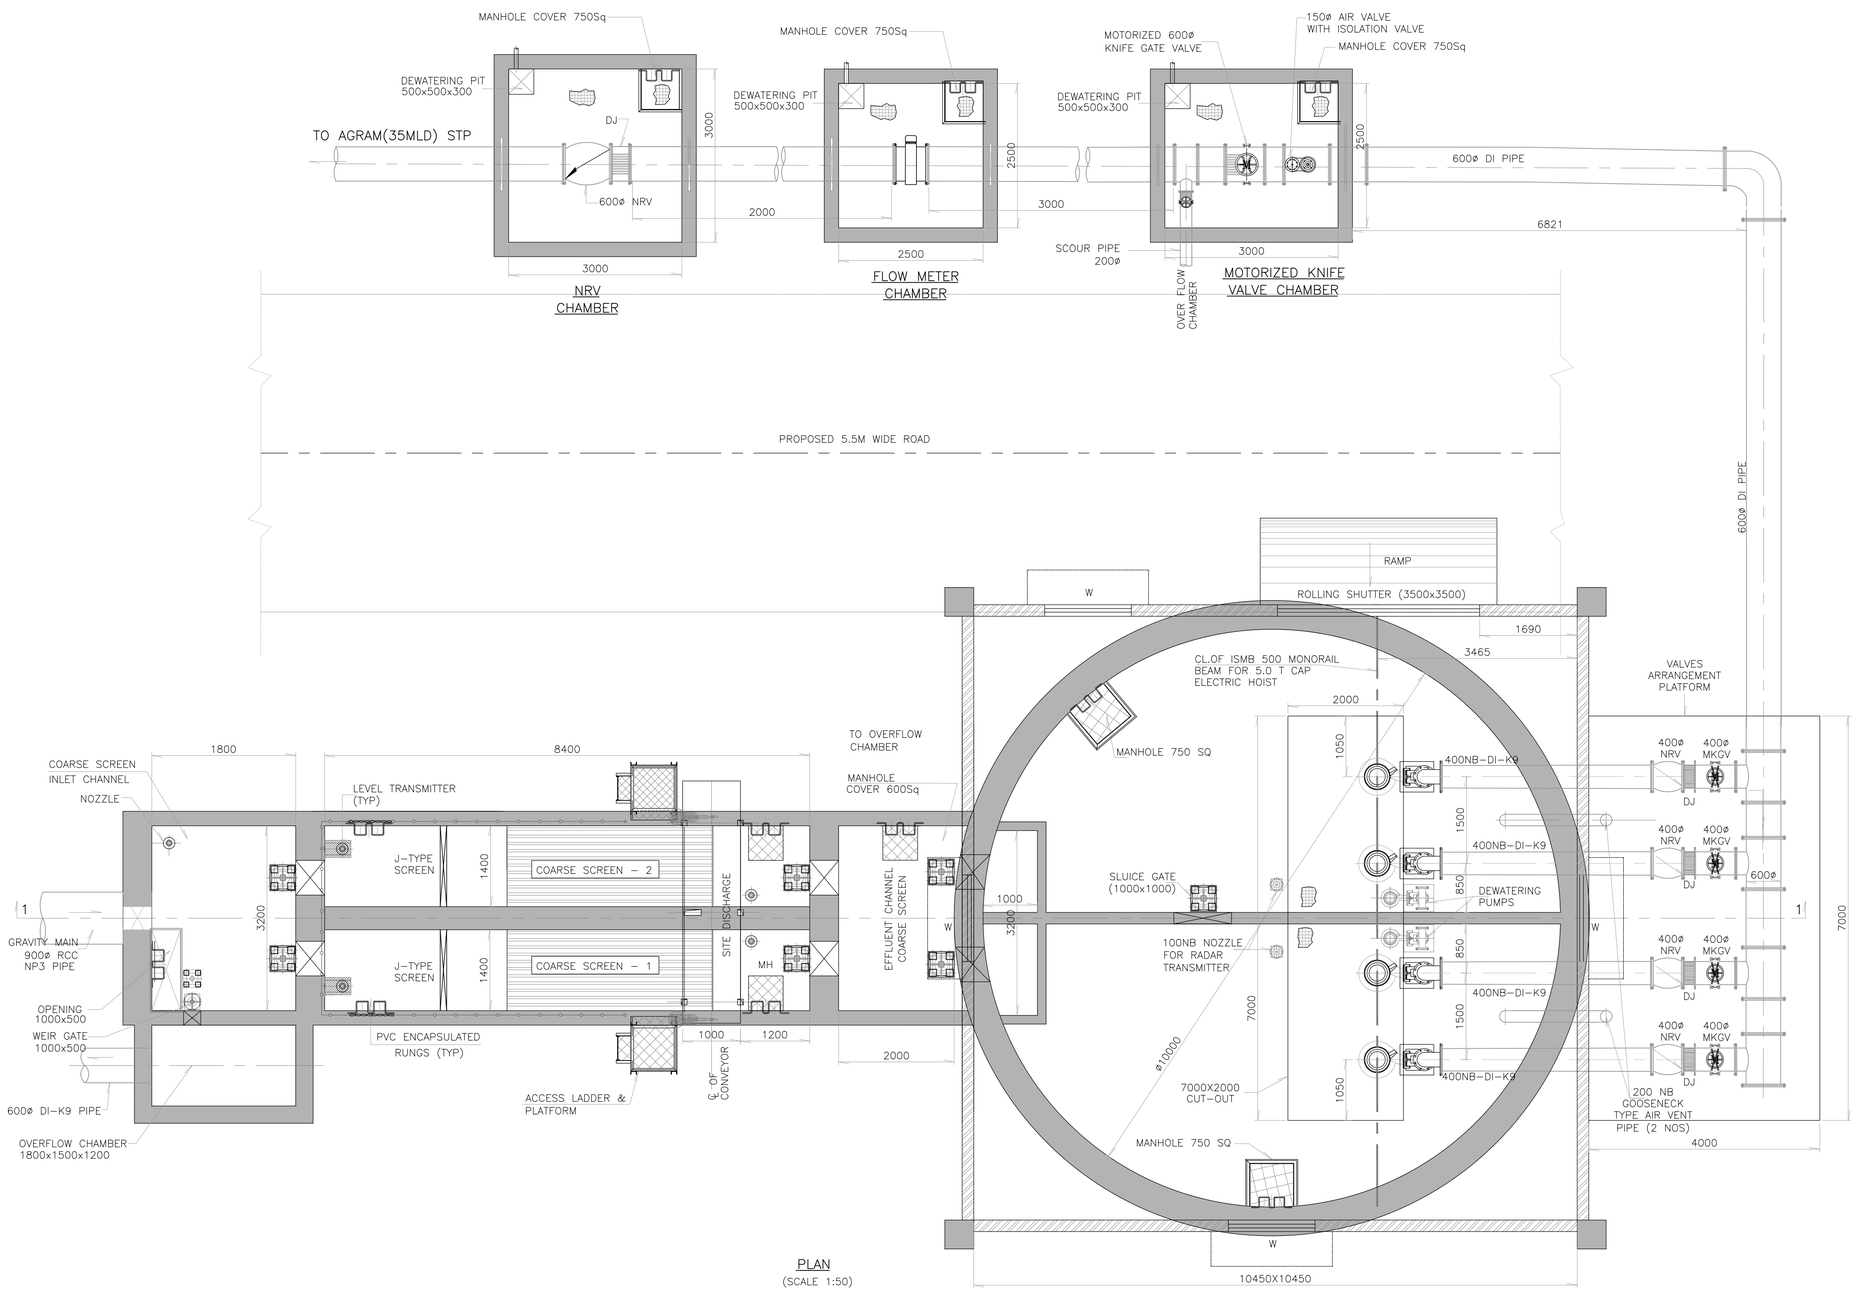

PLAN
(SCALE 1:50)

LEGENDS:

TYP	–	TYPICAL
MIN	–	MINIMUM
MAX	–	MAXIMUM
WL	–	WATER LEVEL
IL	–	INVERT LEVEL
TOW	–	TOP OF WALL
DJ	–	DISMANDLING JOINT
SQ	–	SQUARE
MKGV	–	MOTORIZED KNIFE GATE VALVE
NRV	–	NON RETURN VALVE
DI	–	DUCTILE IRON
EL	–	ELEVATION
EGL	–	EXISTING GROUND LEVEL
FGL	–	FINISHED GROUND LEVEL
FFL	–	FINISHED FLOOR LEVEL
HFL	–	HIGH FLOOD LEVEL
TWL	–	TOP WATER LEVEL
HWL	–	HIGH WATER LEVEL
HHWL	–	HIGH HIGH WATER LEVEL
LWL	–	LOW WATER LEVEL
LLWL	–	LOW LOW WATER LEVEL

NOTES:

1. ALL DIMENSIONS ARE IN MILLIMETERS AND LEVELS ARE IN METERS.
2. EQUIPMENT DETAILS ARE ONLY FOR REFERENCE. METERS.

ENGINEERING REFERENCE DRAWINGS:

–NIL–

CONSTRUCTION REFERENCE DRAWINGS:

–NIL–

FOR RO ISSUE ONLY			ISSUE	REVISIONS	DRN	CLEARED					APPD	DATE
	CLEARED					CIVIL	ELEC	I&C	MECH			
DISC.	SIGNATURE	DATE										
CIVIL												
ELEC												
I&C												
MECH												

ISSUE	REVISIONS	DRN	CLEARED					APPD	DATE
			CIVIL	ELEC	I&C	MECH			

FILE NAME: HSR LAYOUT IAS OFFICERS.dwg

"P" (PRELIMINARY) ISSUES ARE NOT TO BE USED FOR CONSTRUCTION / FABRICATION BUT ARE ISSUED FOR LIMITED PURPOSES ONLY AS INDICATED IN THE SMALL BLOCK AT THE TOP RIGHT HAND CORNER OF THE TITLE BLOCK.

CONSTRUCTION / FABRICATION WORK IS PERMITTED ON "R" (RELEASED) ISSUES ONLY.

INFORMATION CONTAINED WITHIN "HOLD" IS NOT RELEASED FOR CONSTRUCTION/ FABRICATION. FIELD MUST GET DESIGN OFFICE TO CLEAR "HOLDS" IN TIME BEFORE PROCEEDING WITH ANY CONSTRUCTION/FABRICATION WORK RELATED TO "HOLDS".

DO NOT SCALE | FOR APPROVAL

BANGALORE WATER SUPPLY AND SEWERAGE BOARD

PREPARATION OF DPR FOR PROVIDING WATER SUPPLY AND UGD FACILITIES TO BANASHANKARI 6TH STAGE FURTHER EXTENSION AREA

GENERAL ARRANGEMENT OF ISPS, 15 MLD AT HSR LAYOUT IAS OFFICER'S COLONY (SHEET 01 OF 02)

SCALE: AS SHOWN	APPROVED	DATE (RO ISSUE)
DEL.CENTRE-DISC:		DATE (CURRENT ISSUE)
DRN:		
CHD:	DWG NO	ISSUE PO

SIZE-A1